MARQUETTE ROW + REVIVE

MILWAUKEE, WI

SHEET LIST	
Sheet Number	Sheet Name
A0	SITE PLAN - JOSEY HEIGHTS
A1	FOUNDATION PLAN
A2	FIRST FLOOR PLAN
A3	SECOND FLOOR PLAN
A4	ROOF PLAN
A5	BUILDING ELEVATIONS
A6	BUILDING ELEVATIONS
A7	TYPICAL WALL SECTIONS




FRONT ELEVATION

PRICING DRAWING SET

AUGUST 7, 2026

ARCHITECTURAL

DREAM BUILDERS LLC
MILWAUKEE, WISCONSIN

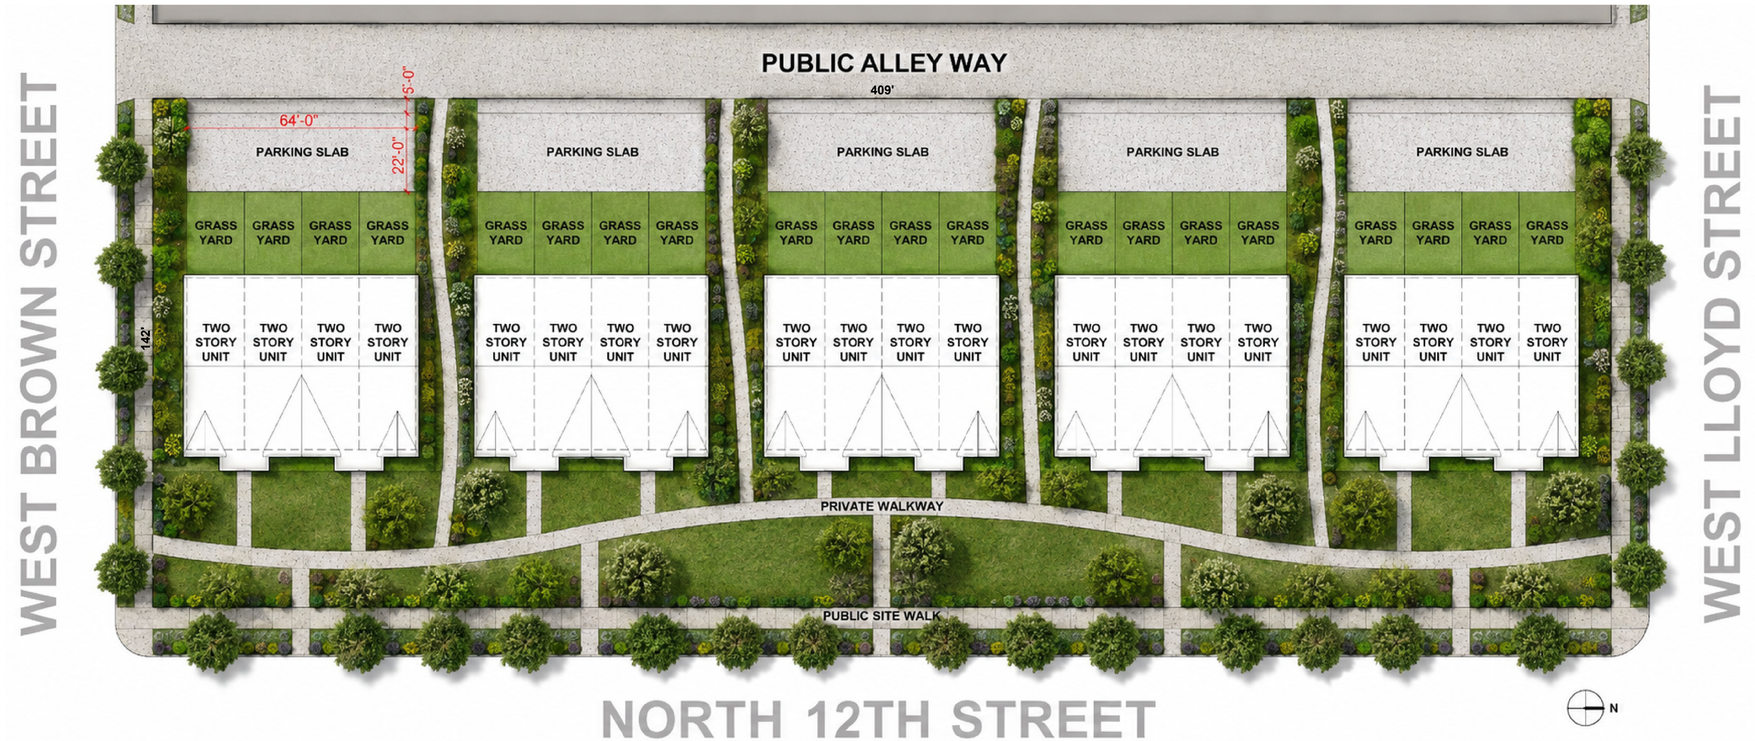

1 / A0 SITE PLAN -JOSEY HEIGHTS - RENDERING
1" = 20'-0"

DREAM BUILDERS
DEFINE REFINE EXPLORE ADJUST MOVE

ARCHITECTURE, PLANNING & EDUCATION

MILWAUKEE, WI
PHONE (414) 731-7184
EMAIL: INFO@DREAMBUILDERSMKE.COM

Seal

Client
UNITE WI

Project
MARQUETTE ROW + REVIVE
MILWAUKEE, WI


Sheet Title
SITE PLAN - JOSEY HEIGHTS

Revisions

Item	Date	By

NOT FOR CONSTRUCTION

Project Manager	NC
DrawnBy/Chk By	HN / NR
Project No.	25-152
Date	AUGUST 7, 2026
Sheet No.	A0

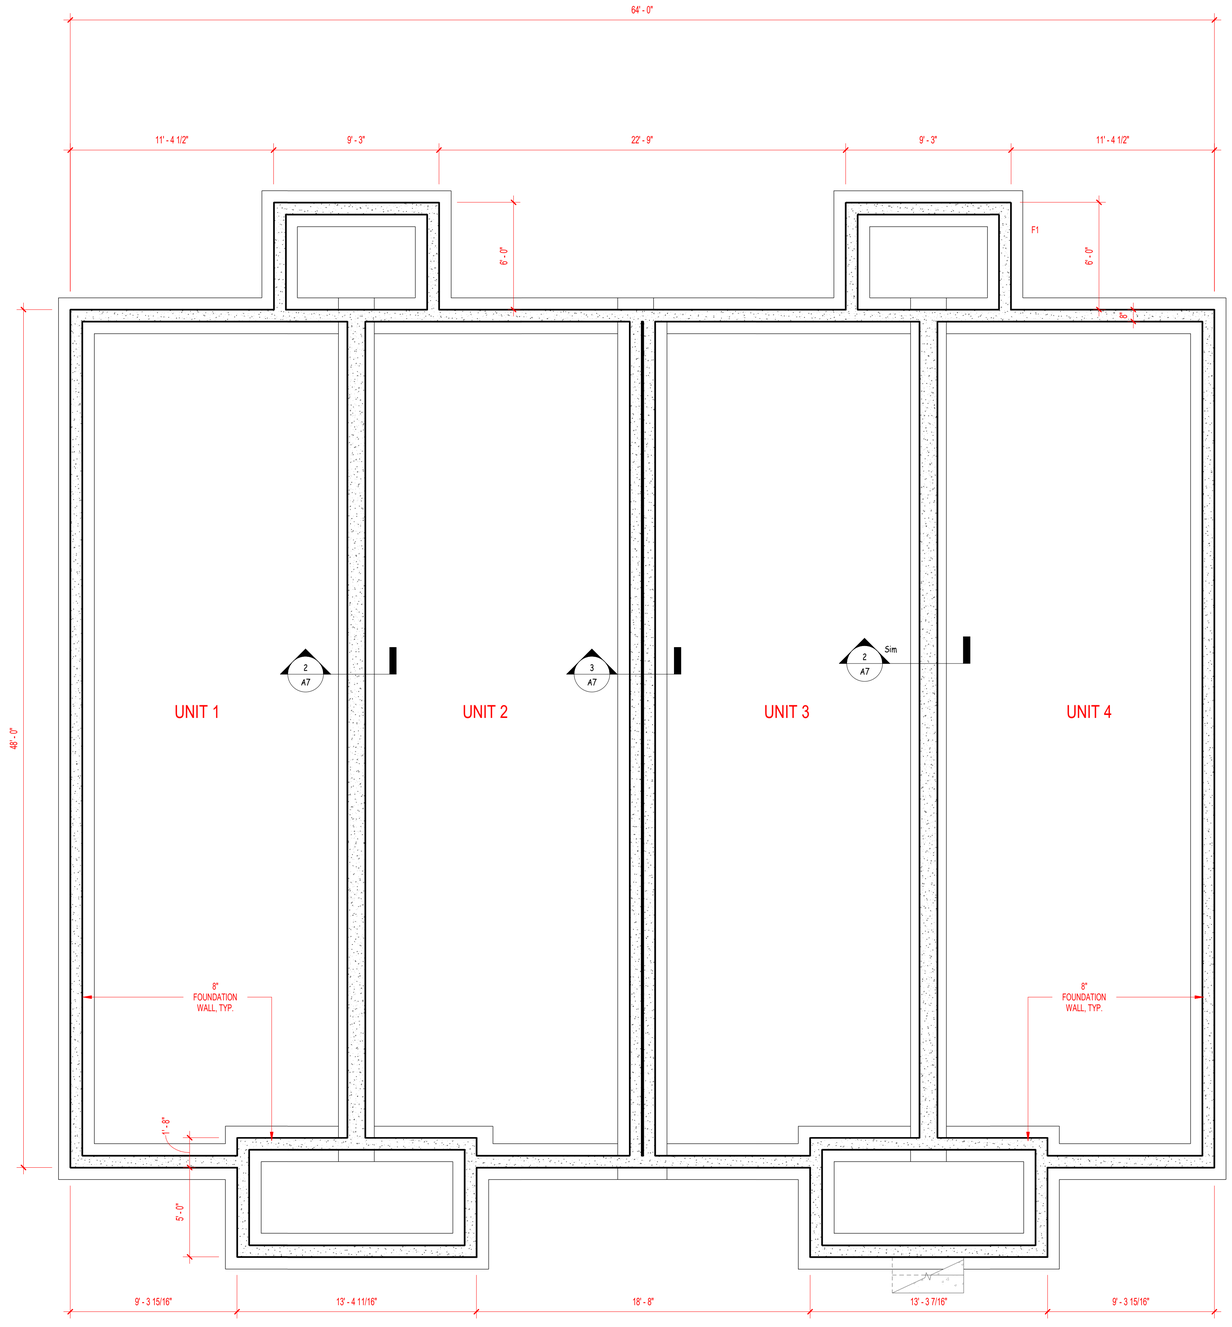

1 GRADE
1/4" = 1'-0"

ARCHITECTURE, PLANNING & EDUCATION

MILWAUKEE, WI
PHONE (414) 731-7184
EMAIL: INFO@DREAMBUILDERSMKE.COM

Seal

Client

UNITE WI

Project

MARQUETTE ROW + REVIVE

MILWAUKEE, WI

Sheet Title


FOUNDATION PLAN

Revisions

Item	Date	By

NOT FOR CONSTRUCTION

Project Manager	NC
DrawnBy/Chk By	HN / NR
Project No.	25-152
Date	AUGUST 7, 2026
Sheet No.	A1

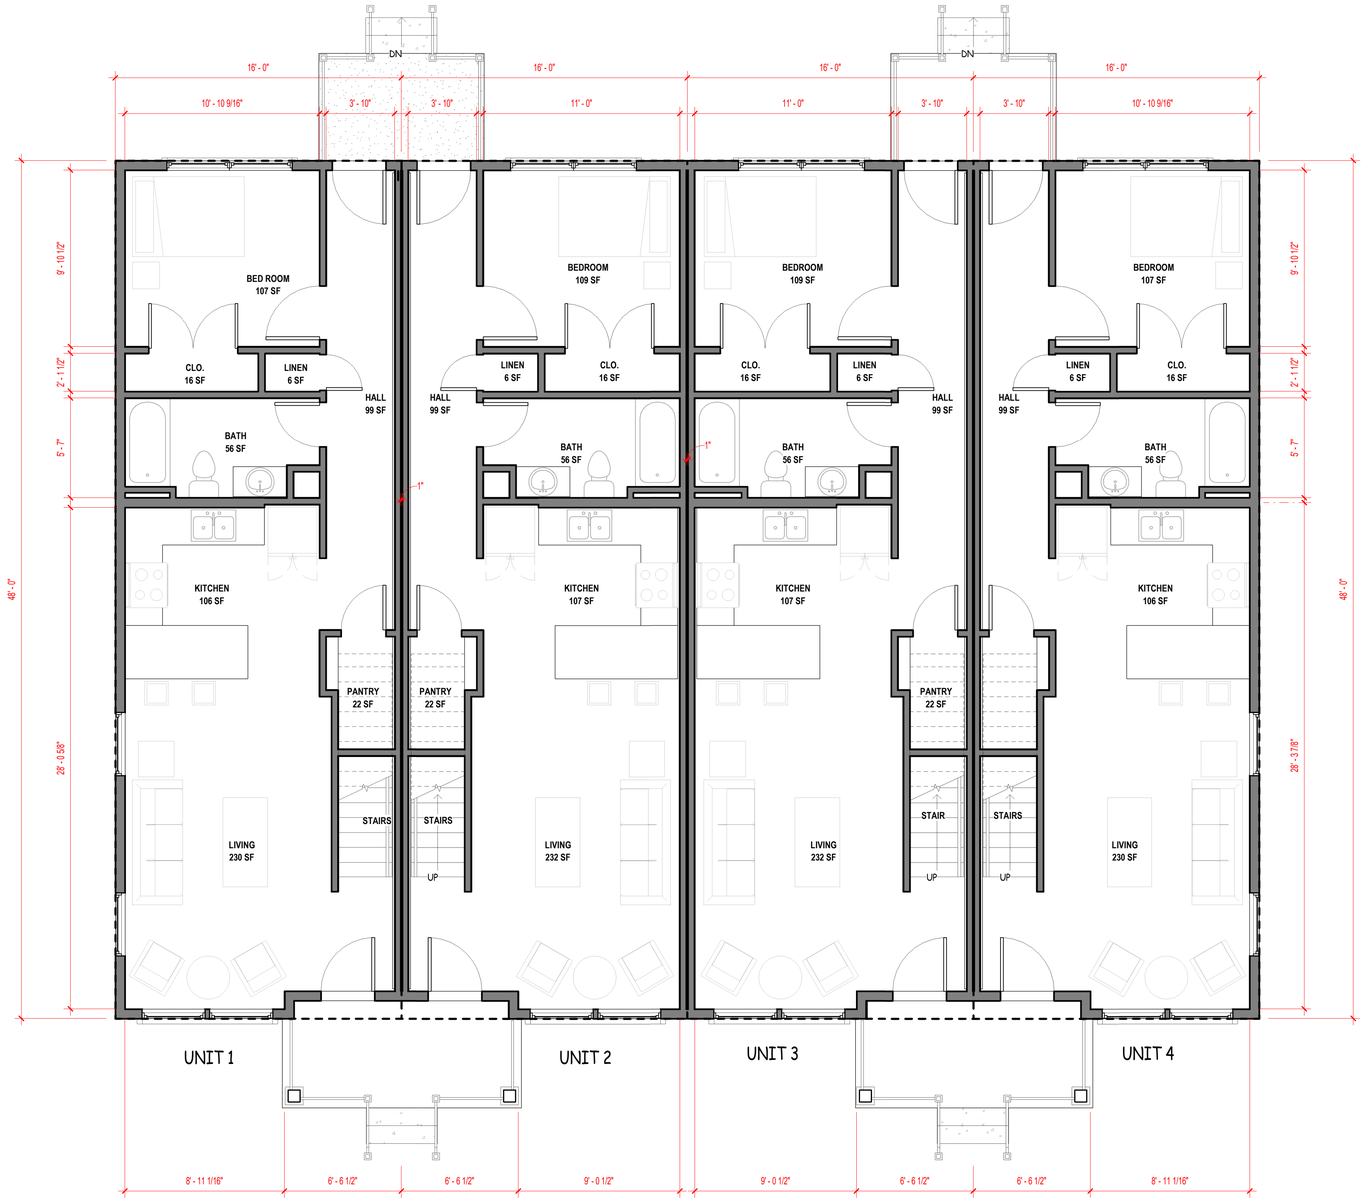

1 / A2 **FIRST FLOOR**

1/4" = 1'-0"

DREAM BUILDERS
DEFINE REFINE EXPLORE ADJUST MOVE

ARCHITECTURE, PLANNING & EDUCATION

MILWAUKEE, WI
PHONE (414) 731-7184
EMAIL: INFO@DREAMBUILDERSMKE.COM

Seal

Client

UNITE WI

Project

MARQUETTE ROW + REVIVE

MILWAUKEE, WI

Sheet Title


FIRST FLOOR PLAN

Revisions

Item	Date	By

NOT FOR CONSTRUCTION

Project Manager	NC
DrawnBy/Chk By	HN / NR
Project No.	25-152
Date	AUGUST 7, 2026
Sheet No.	A2

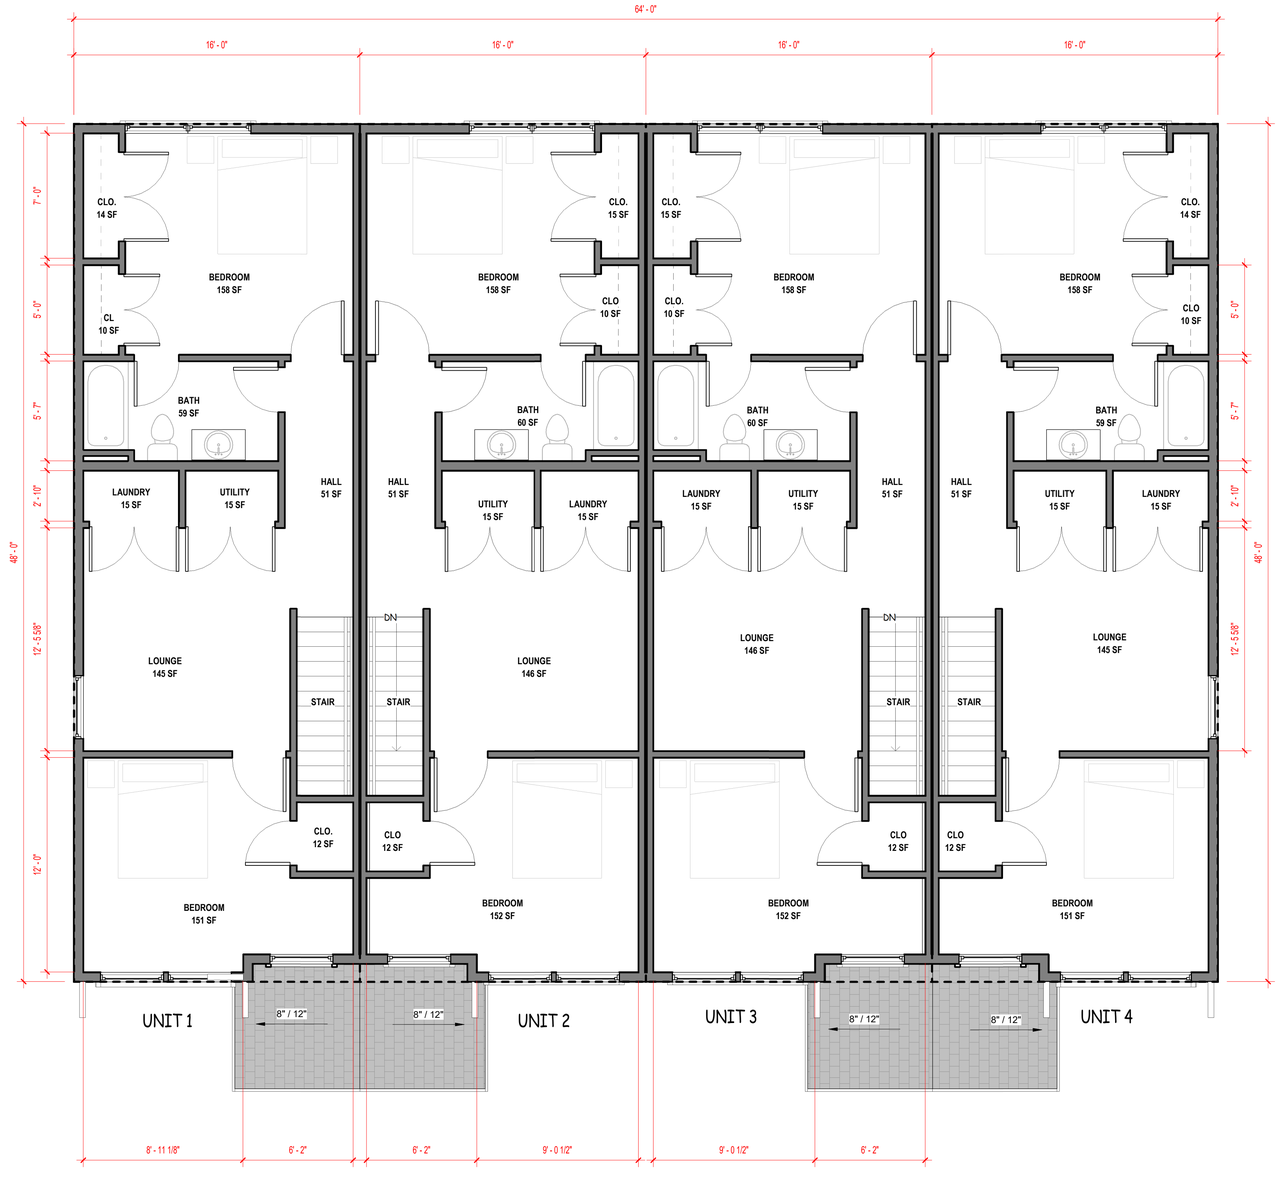

2 / A3 **SECOND FLOOR PLAN**
1/4" = 1'-0"

DREAM BUILDERS
DEFINE REFINE EXPLORE ADJUST MOVE

ARCHITECTURE, PLANNING & EDUCATION

MILWAUKEE, WI
PHONE (414) 731-7184
EMAIL: INFO@DREAMBUILDERSMKE.COM

Seal

Client
UNITE WI

Project
MARQUETTE ROW + REVIVE
MILWAUKEE, WI


Sheet Title
SECOND FLOOR PLAN

Revisions

Item	Date	By

NOT FOR CONSTRUCTION

Project Manager	NC
DrawnBy/Chk By	HN / NR
Project No.	25-152
Date	AUGUST 7, 2026
Sheet No.	A3

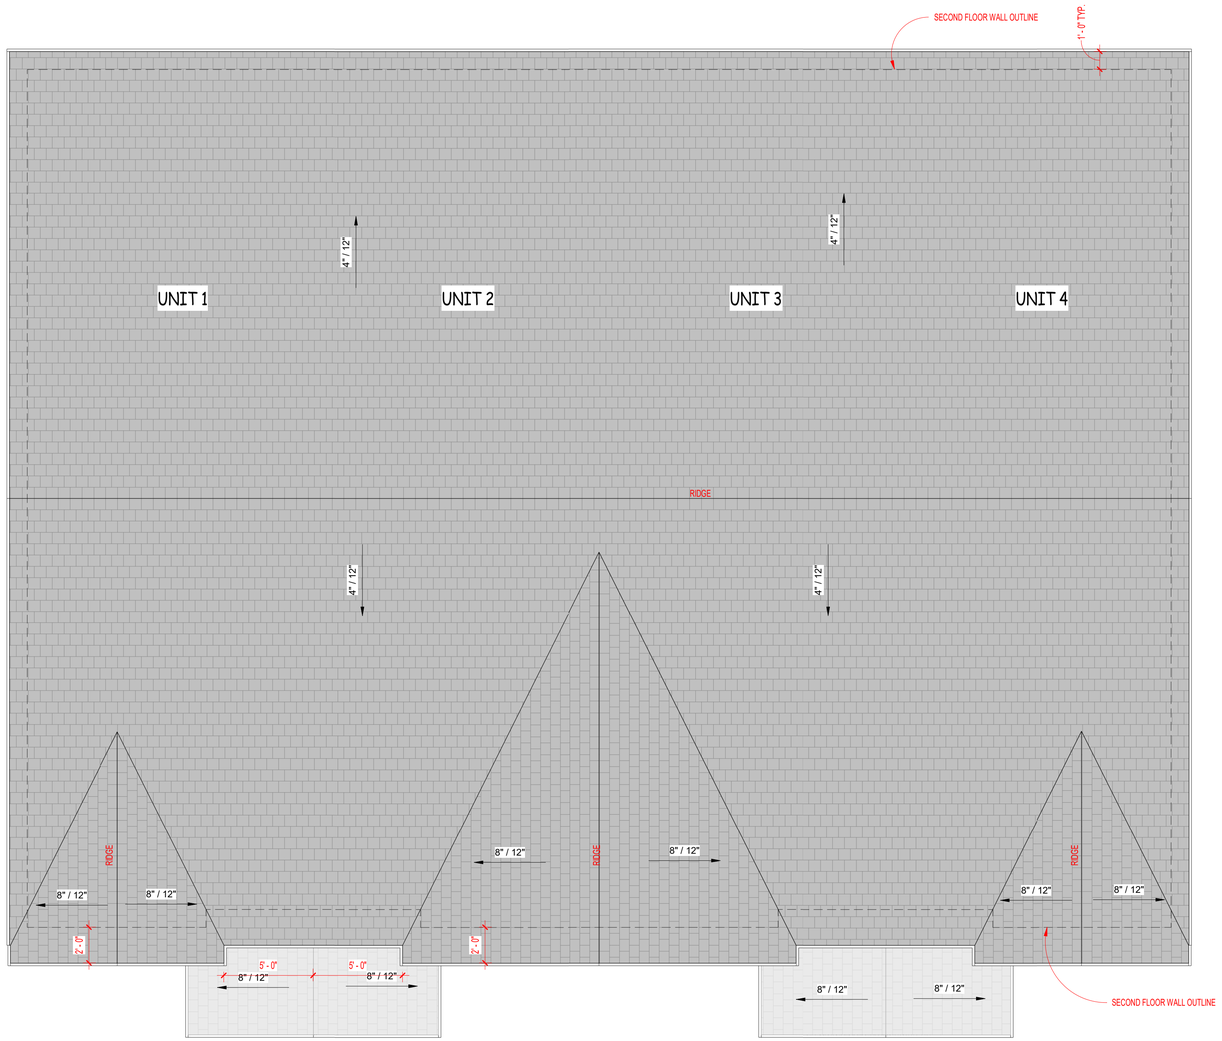

1 / A4 **ROOF PLAN**
1/4" = 1'-0"

DREAM BUILDERS
DEFINE REFINE EXPLORE ADJUST MOVE

ARCHITECTURE, PLANNING & EDUCATION

MILWAUKEE, WI
PHONE (414) 731-7184
EMAIL: INFO@DREAMBUILDERSMKE.COM

Seal

Client
UNITE WI

Project
MARQUETTE ROW + REVIVE
MILWAUKEE, WI


Sheet Title
ROOF PLAN

Revisions


Item	Date	By

NOT FOR CONSTRUCTION

Project Manager	NC
DrawnBy/Chk By	HN / NR
Project No.	25-152
Date	AUGUST 7, 2026
Sheet No.	A4

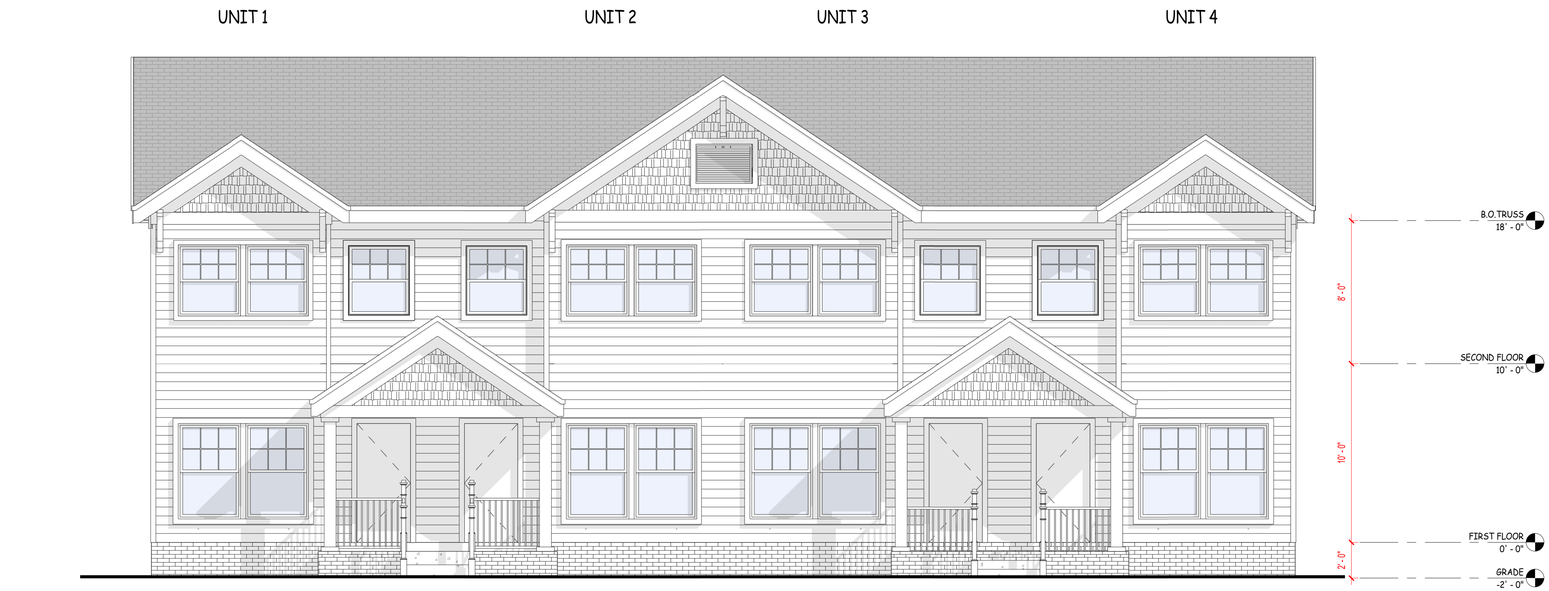

1 / A5 **FRONT ELEVATION**
1/4" = 1'-0"

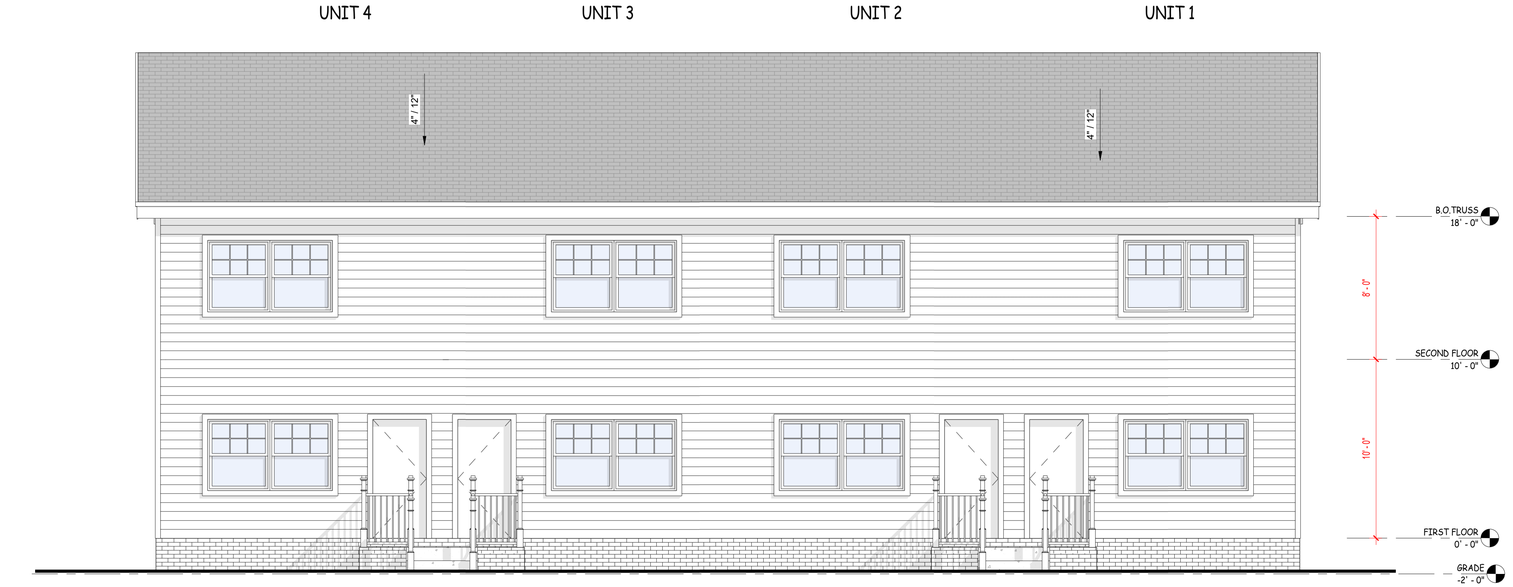

2 / A5 **REAR ELEVATION**
1/4" = 1'-0"

DREAM BUILDERS
DEFINE REFINE EXPLORE ADJUST MOVE

ARCHITECTURE, PLANNING & EDUCATION

MILWAUKEE, WI
PHONE (414) 731-7184
EMAIL: INFO@DREAMBUILDERSMKE.COM

Seal

Client

UNITE WI

Project

MARQUETTE ROW + REVIVE

MILWAUKEE, WI

Sheet Title


BUILDING ELEVATIONS

Revisions


Item	Date	By

NOT FOR CONSTRUCTION

Project Manager	NC
DrawnBy/Chk By	HN / NR
Project No.	25-152
Date	AUGUST 7, 2026
Sheet No.	A5

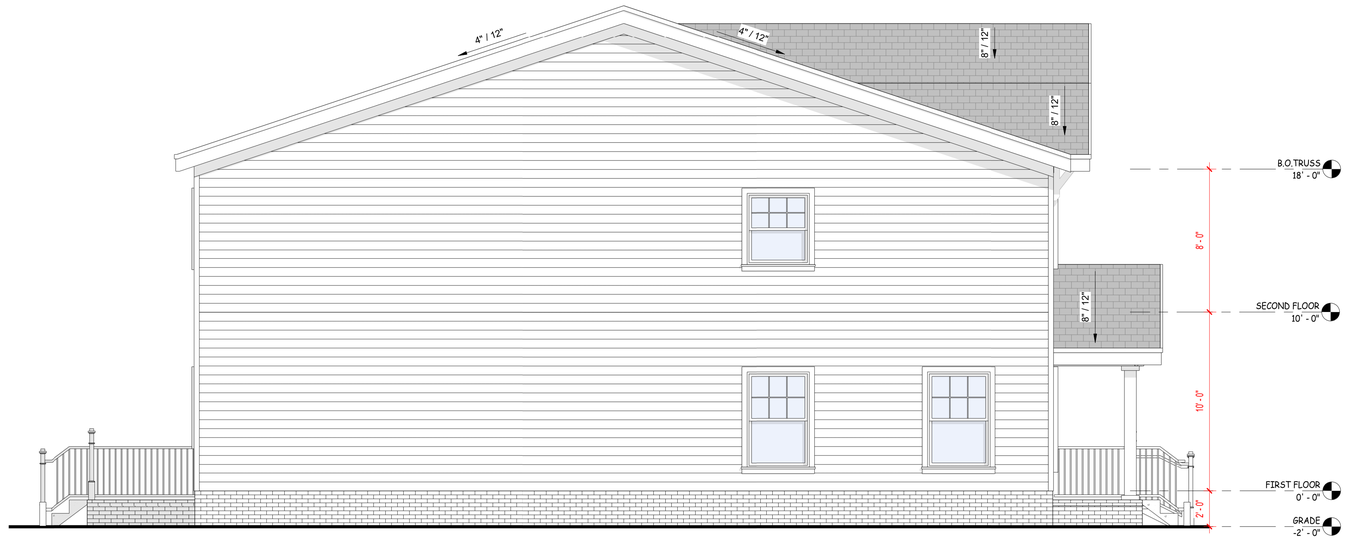

1 / A6 **LEFT ELEVATION**
1/4" = 1'-0"

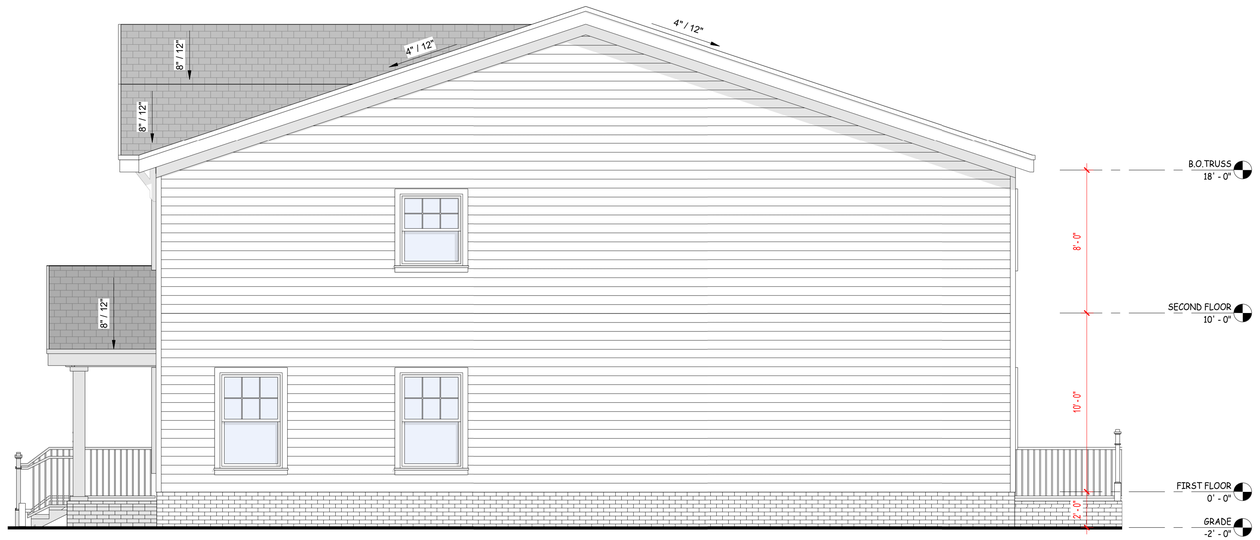

2 / A6 **RIGHT ELEVATION**
1/4" = 1'-0"

DREAM BUILDERS
DEFINE REFINE EXPLORE ADJUST MOVE

ARCHITECTURE, PLANNING & EDUCATION

MILWAUKEE, WI
PHONE (414) 731-7184
EMAIL: INFO@DREAMBUILDERSMKE.COM

Seal

Client

UNITE WI

Project

MARQUETTE ROW + REVIVE

MILWAUKEE, WI

Sheet Title


BUILDING ELEVATIONS

Revisions


Item	Date	By

NOT FOR CONSTRUCTION


Project Manager	NC
DrawnBy/Chk By	HN / NR
Project No.	25-152
Date	AUGUST 7, 2026
Sheet No.	A6

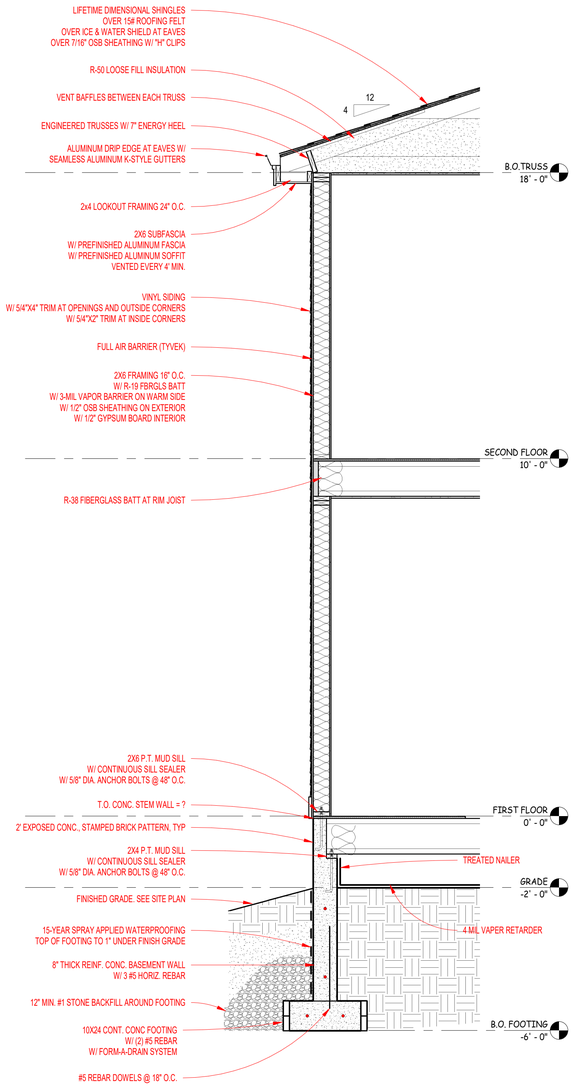

1 / A7 **TYPICAL EXTERIOR SECTION**
1/2" = 1'-0"

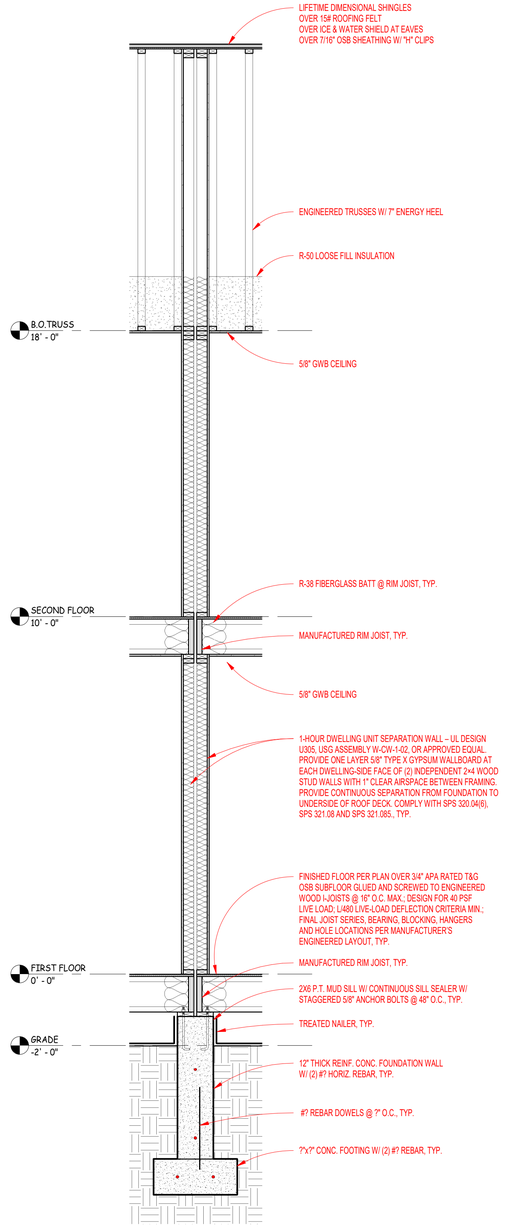

2 / A7 **SECTION @ WALL BETWEEN UNITS 1 & 2 / 3 & 4**
1/2" = 1'-0"

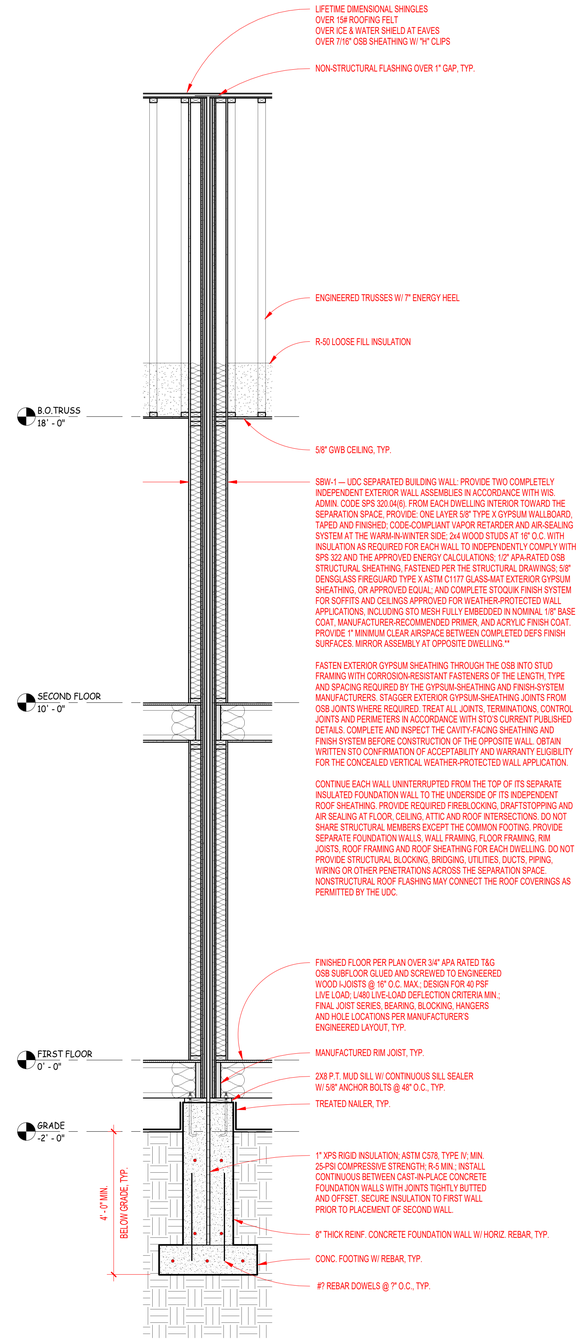

3 / A7 **SECTION @ WALL BETWEEN UNITS 2 & 3 ONLY**
1/2" = 1'-0"

ARCHITECTURE, PLANNING & EDUCATION

MILWAUKEE, WI
PHONE (414) 731-7184
EMAIL: INFO@DREAMBUILDERSMKE.COM

Seal

Client

UNITE WI

Project

MARQUETTE ROW + REVIVE

MILWAUKEE, WI

Sheet Title

TYPICAL WALL SECTIONS

Revisions

Item	Date	By

NOT FOR CONSTRUCTION

Project Manager	NC
DrawnBy/Chk By	HN / NR
Project No.	25-152
Date	AUGUST 7, 2026
Sheet No.	A7